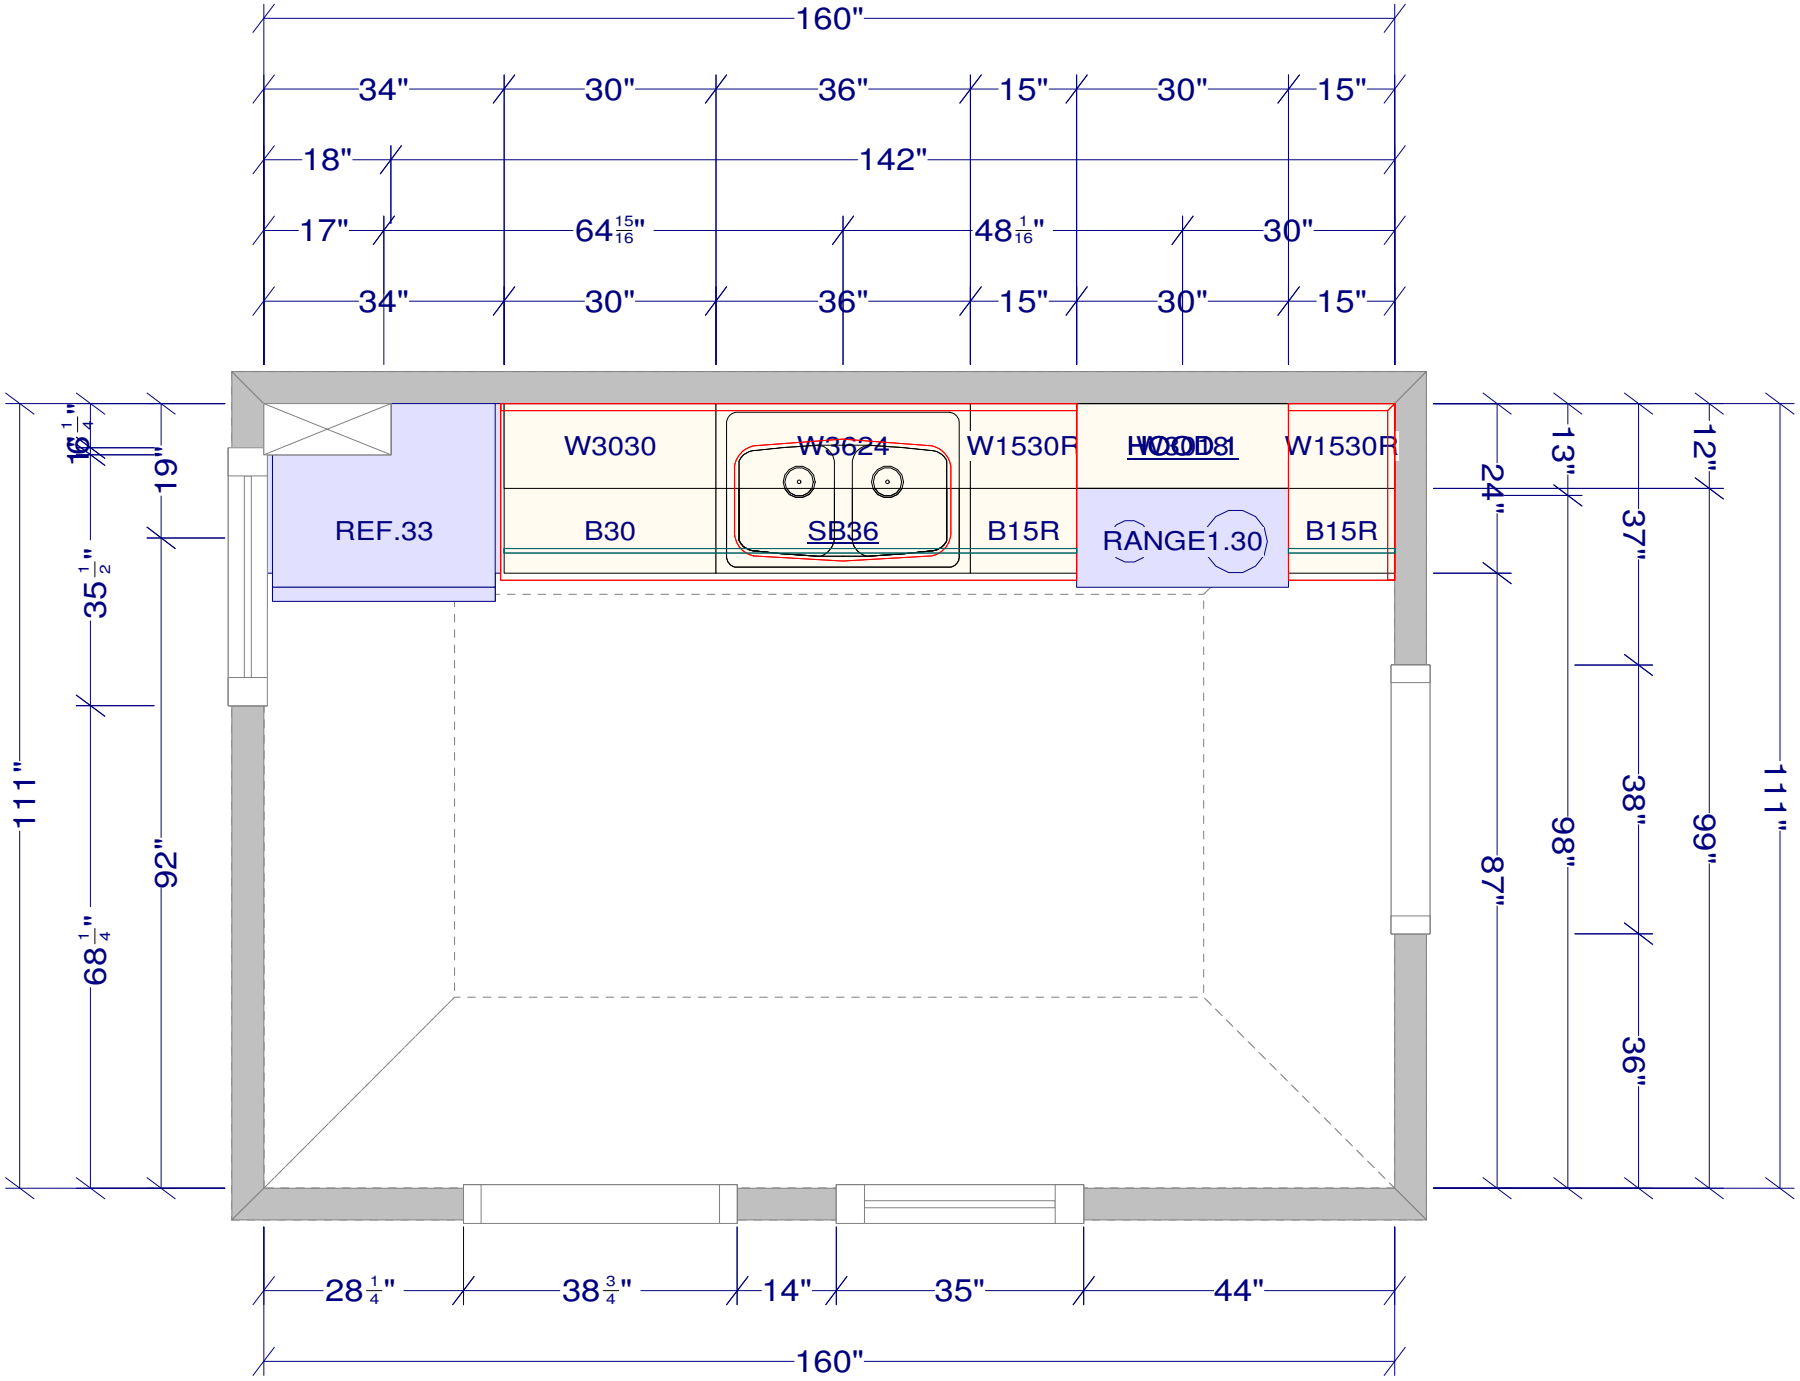

All dimensions _size designations given are subject to verification on job site and adjustment to fit job conditions.	2020	This is an original design and must not be released or copied unless applicable fee has been paid or job order placed.	Designed: 5/15/2020 Printed: 5/15/2020
floor plan		All	Drawing #: 1 — No Scale.