

DRAWING NUMBER
F 330

PLAN HOLD CORPORATION • IRVINE, CALIFORNIA
REORDER BY NUMBER 075AR
POSITION EDGE OF PRINT ON THIS LINE

DRAWING NUMBER
**SURVEY
LOTS 21, 22 BLK 6**

PLAN HOLD CORPORATION • IRVINE, CALIFORNIA
REORDER BY NUMBER 075AR
POSITION EDGE OF PRINT ON THIS LINE

DRAWING NUMBER
SUN VALLEY

PLAN HOLD CORPORATION • IRVINE, CALIFORNIA
REORDER BY NUMBER 075AR
POSITION EDGE OF PRINT ON THIS LINE

PLAT OF SURVEY

LOT 21 & 22, BLOCK 6



SUN VALLEY SUB'D.

LINCOLN COUNTY, NEW MEXICO

THESE LOTS ARE LOCATED OUT OF A SPECIAL FLOOD
HAZARD AREA AS SHOWN ON THE LINCOLN COUNTY
FEMA FLOOD MAPS DATED MAR. 28, 1978.

RECORD PLAT FILED APRIL 4, 1963, PLAT BK. 2, PG. 64

THE RECORD PLAT DOES NOT SHOW BEARINGS, ANGLES, OR
CURVE DATA FOR LOT LINES. MANY LOT LINE LENGTHS
ARE NOT SHOWN. THIS SURVEY IS BASED ON CORNERS
FOUND IN THE FIELD REPRESENTING THE ORIGINAL SURVEY.

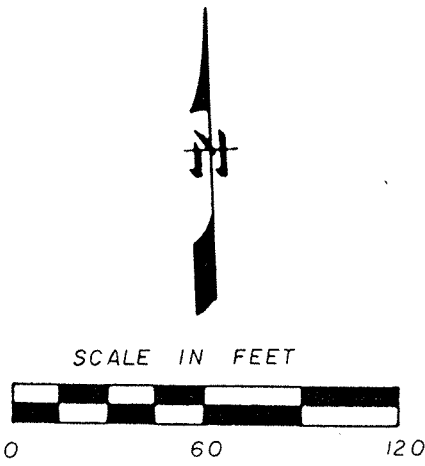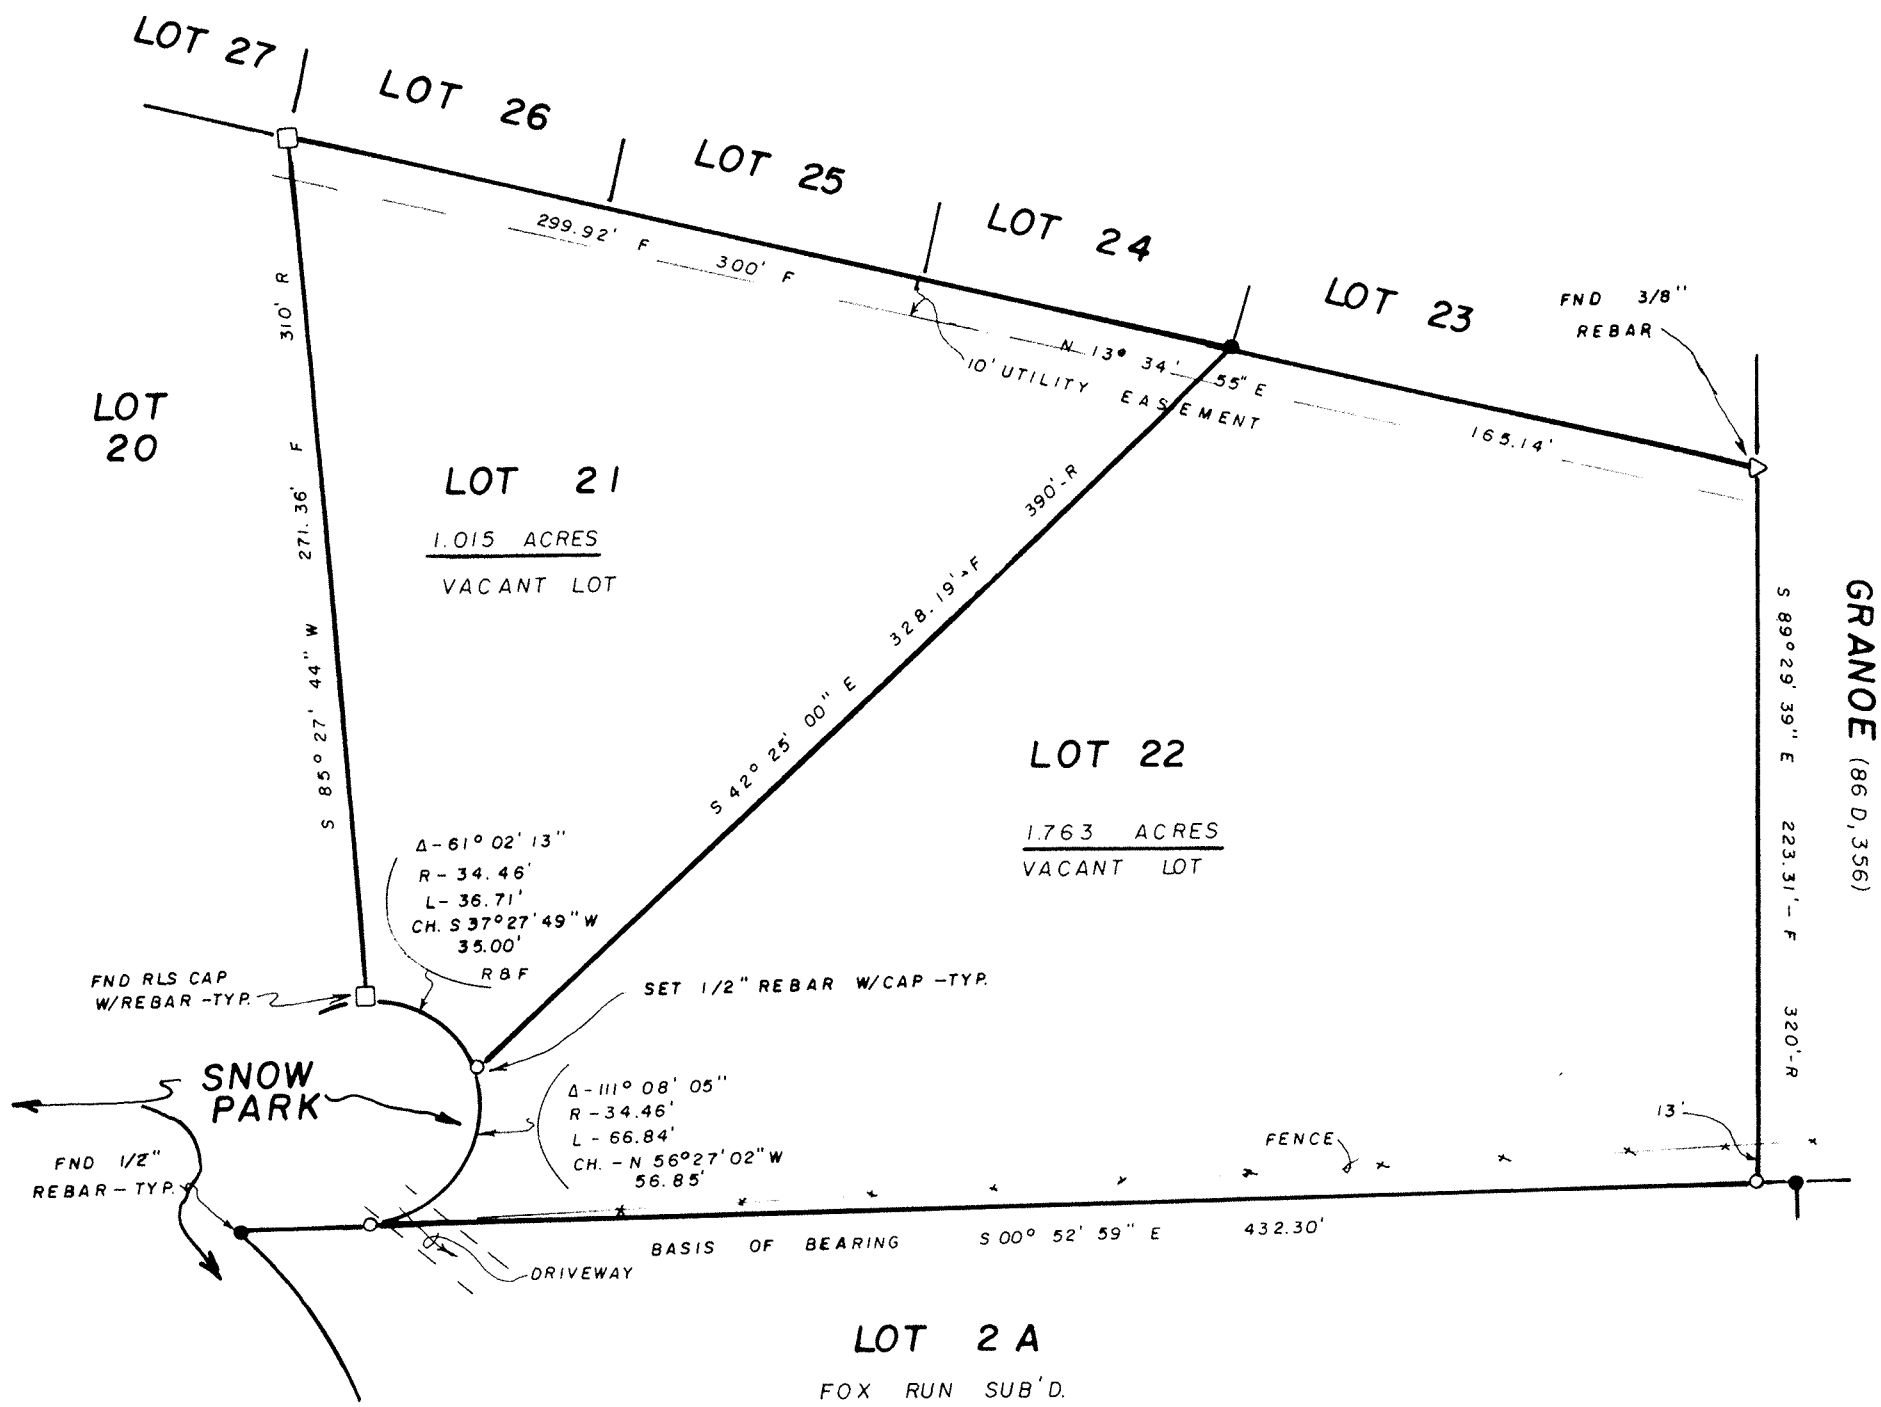

FILING:

FILED FOR RECORD IN THE OFFICE OF THE CLERK OF LINCOLN
COUNTY, NEW MEXICO, ON THIS 28th DAY OF November, 1995,
IN CABINET F, SLIDE NUMBER 330.

ATTEST: Sam Valles DEPUTY
MARTHA M. PROCTOR COUNTY CLERK
RECEPTION NUMBER 9510260 FEB 1996 TIME 10:09 A.M.

CERTIFICATE

THIS IS TO CERTIFY THAT I AM A REGISTERED LAND SURVEYOR
OF THE STATE OF NEW MEXICO, THAT THIS PLAT WAS PREPARED
FROM FIELD NOTES OF ACTUAL SURVEYS MADE BY ME OR UNDER
MY DIRECTION AND THAT THIS SURVEY AND PLAT MEET THE
MINIMUM STANDARDS FOR SURVEYING IN NEW MEXICO.

Nov. 16, 1995
DATE OF SURVEY

Daryl T. Collins



D. T. COLLINS & ASSOCIATES P. C.
SURVEYING, MAPPING
1042 MECHEM DR. 505-258-5272
PLS NO. 4971
RUIDOSO, LINCOLN COUNTY, NEW MEXICO

SCALE: 1"=60'
DATE: 11-24-95
DRAWN BY: DTC
CHECKED BY: DTC
JOB NO: 951490
SHEET 1 OF 1

SAN MARCO		SUN VALLEY	
OWNER OF PROPERTY	SECTION	SUBDIVISION	RANGE
28	10S	13 E	N. M. P. M.
INDEXING INFORMATION FOR COUNTY CLERK			