

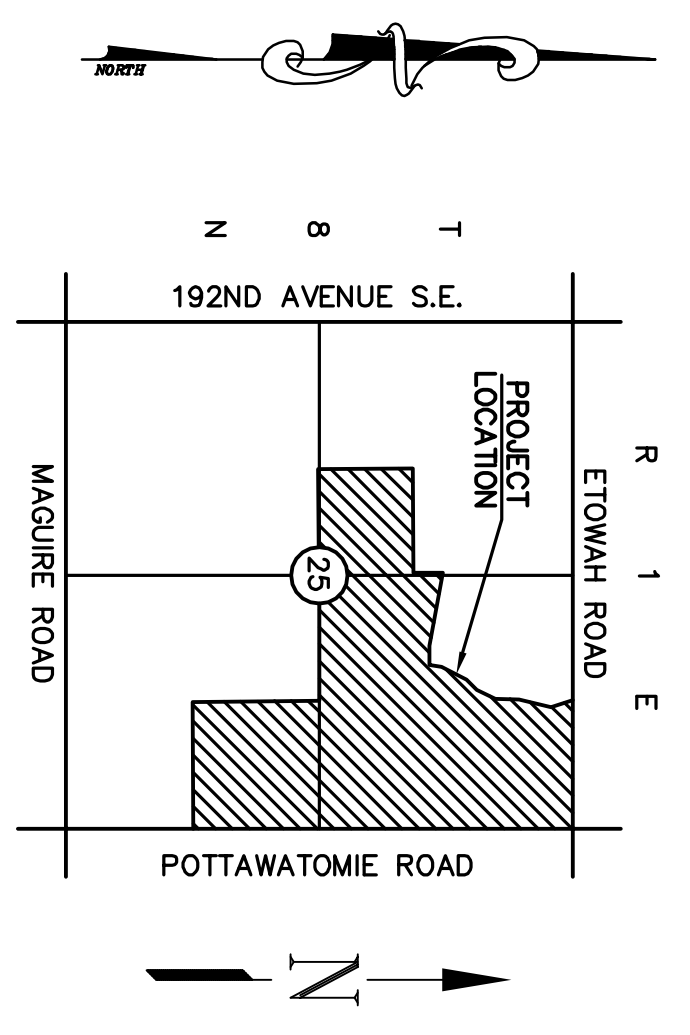


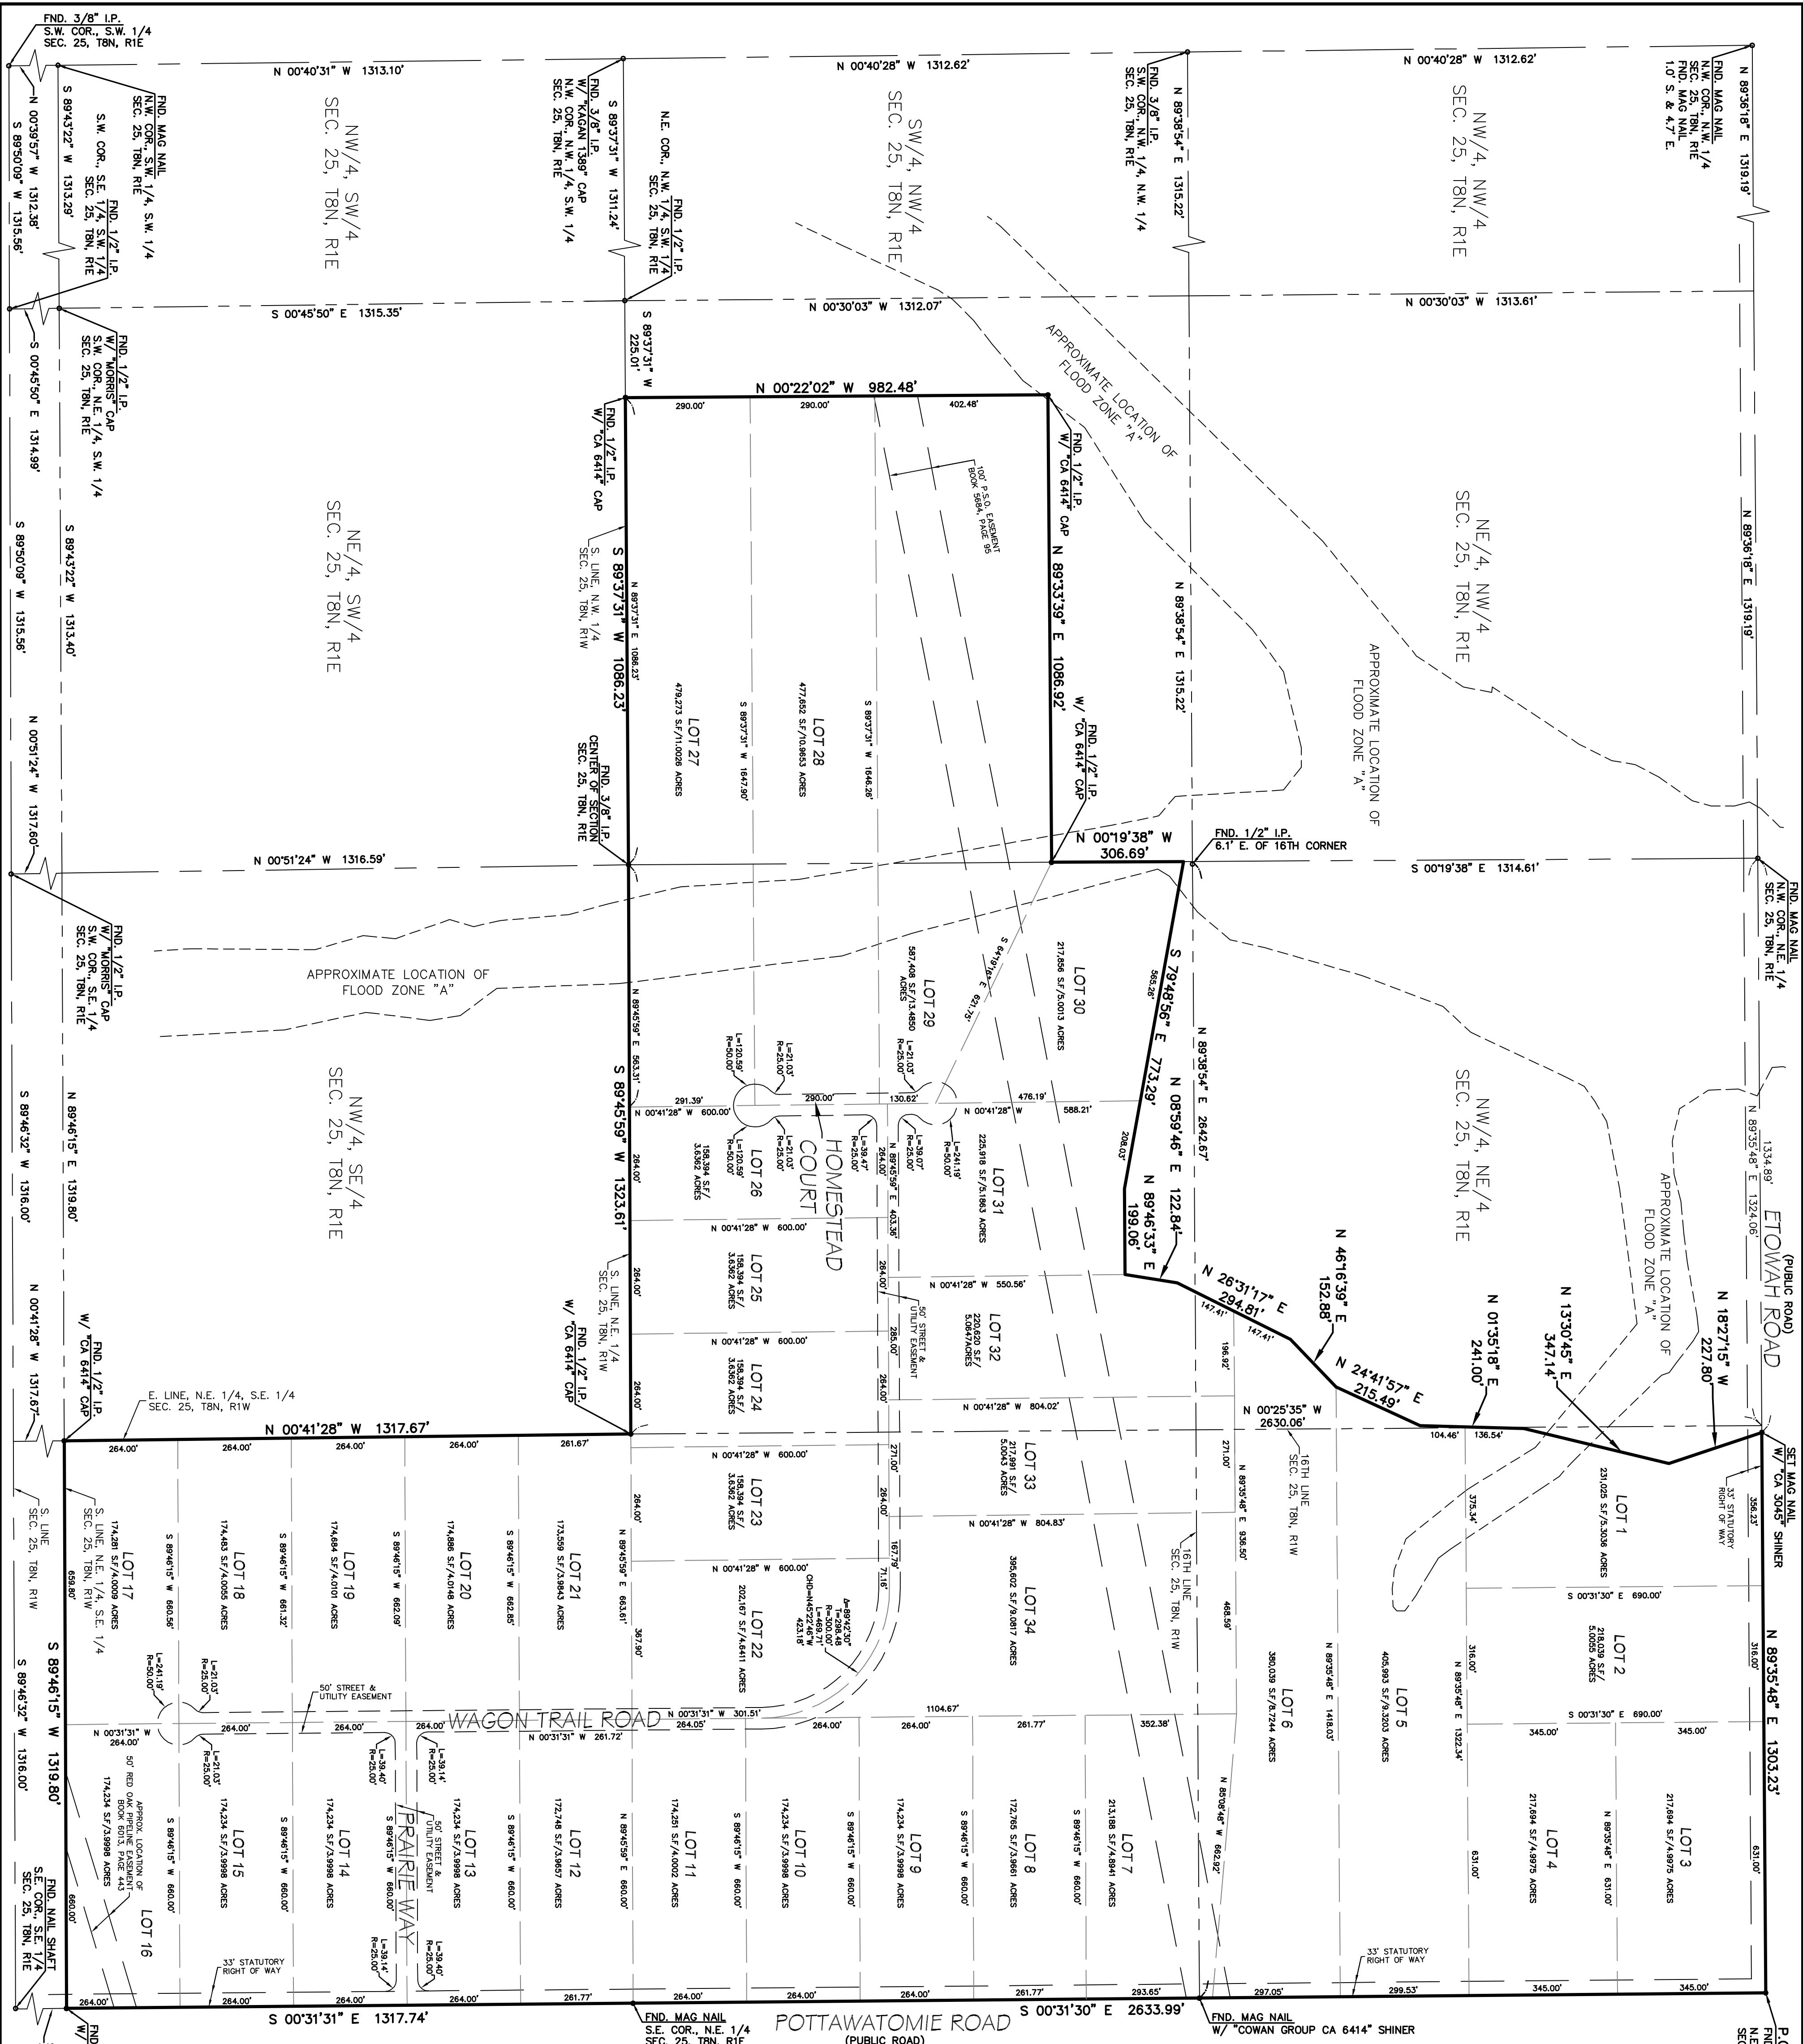

LEGEND

- FND. - FOUND
- I.P. - IRON PIN
- S.F. - SQUARE FEET
- o - SET/FND. MONUMENT
- Δ - SET 1/2" I.P. W/ "CA 3045" CAP

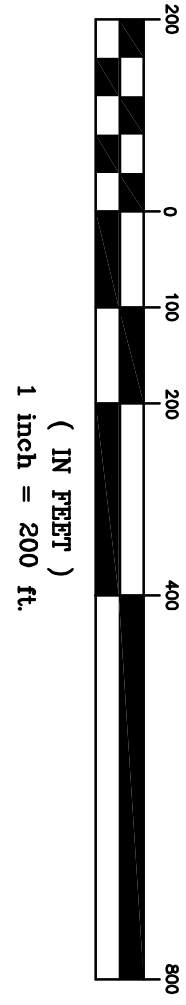

FINAL PLAT OF PRAIRIE ACRES

A Part of the Northwest Quarter (NW/4), the Northeast Quarter (NE/4), and the Southeast Quarter (SE/4) of Section 25, T8N, R1E, I.M. Cleveland County, Oklahoma

EDH

ED HILL

RANDY KING HILL

mhill@edhill.com

405-232-2208

SURVEY PREPARED FOR:

SHEET 1 OF 2

Mark Deal & Associates, P.C.

P.O. Box 6578

Norman, OK 73116

405-681-3325 voice & fax

shoua@pja.net

Certificate of Authorization No. 3045

Expires June 30, 2027

Mark Deal and Associates

PROFESSIONAL SURVEYORS

